Layout & Planting Plans:

St Michael Catholic School
London Ontario.
SCALE: NTS

ReForest London
planting the future today

MicroEnvironments
Landscape Design

DESIGN & DRAWN BY

GABRIELE SANIO BLA, MILI, GLDA, Tel.# 519-435-1527

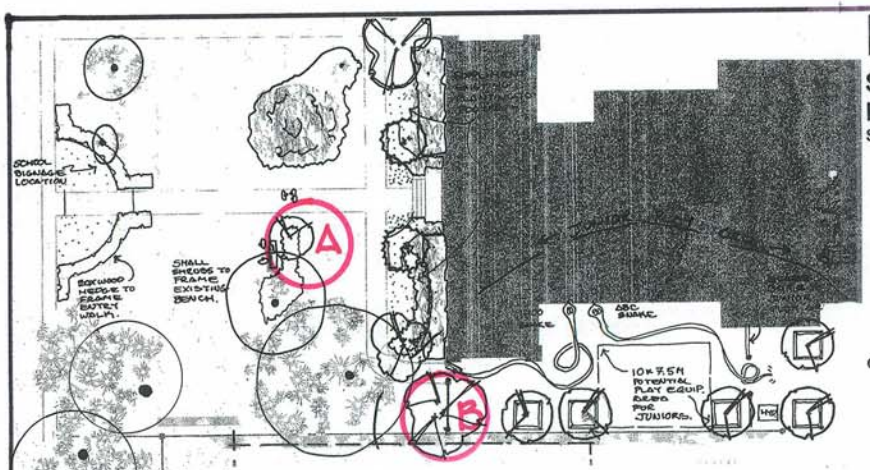

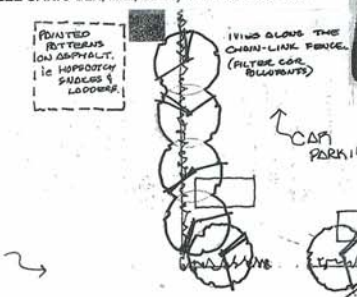

Area A:

Tree:				
CF	Cornus florida	White flowering dogwood	1	200cm Ht/WB Multi-stem
Shrubs:				
JC	Juniperus communis	Common juniper	3	2L Pot
PF	Potentilla fruticosa	Shrubby Cinquefoil	3	1 gal. Pot

Area B:

Tree:				
BP	Betula papyrifera	White Birch-clump	1	50mm cal./WB (clump birch)
Shrubs:				
PO	Physocarpus opulifolius	Ninebark	3	600mm Ht./Pot

Area H:

Tree:				
NH	Celtis occidentalis	Northern Hackberry	1	50mm cal.WB.
Shrubs:				
CS	Cornus stolonifera	Red twig (red-osier)Dogwood	3	600mm Ht/Pot.
SC	Sambucus canadensis	Common Elderberry	3	600mm Ht./Pot

Suppliment existing planting in outdoor reading circle.

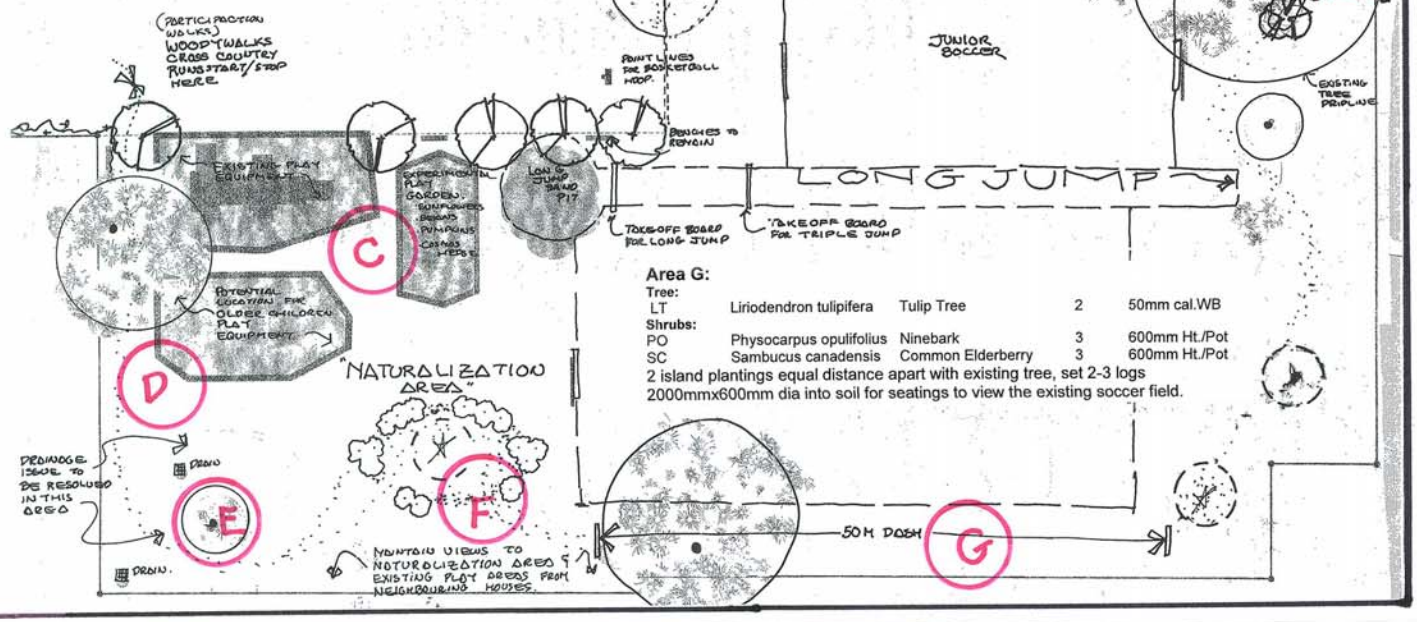

Area C:

Tree:				
LT	Liriodendron tulipifera	Tulip Tree	1	50mm cal.WB
Shrubs:				
AC	Amelanchier arborea	Serviceberry	2	600mm Ht/Pot
CS	Cornus stolonifera	Red twig (red-osier)Dogwood	1	600mm Ht/Pot.

Area D:

Tree:				
AR	Acer rubrum	Red Maple, Swamp maple	1	50mm cal/WB
QR	Quercus rubra	Red Oak	1	50mm cal. WB
TC	Tsuga Canadensis	Canadian Hemlock	1	2.0M HT./WB
Shrubs:				
CS	Cornus stolonifera	Red twig (red-osier)Dogwood	3	600mm Ht/Pot.
SC	Sambucus canadensis	Common Elderberry	3	600mm Ht./Pot
SB	Salix bebbiana	Beaked Willow	3	600mm Ht/Pot

3-4 logs @2000mmx600mm dia.set into soil.

Area E:

Shrubs:				
SC	Sambucus canadensis	Common Elderberry	2	600mm Ht./Pot
SB	Salix bebbiana	Beaked Willow	1	600mm Ht/Pot

Shrubs planted to surround and protect the existing small tree.

Area F:

Tree:				
AR	Acer rubrum	Red Maple, Swamp maple	1	50mm cal/WB
Shrubs:				
SC	Sambucus canadensis	Common Elderberry	2	600mm Ht./Pot
SB	Salix bebbiana	Beaked Willow	1	600mm Ht/Pot

Suppliment existing planting in outdoor reading oval.

Area G:

Tree:				
LT	Liriodendron tulipifera	Tulip Tree	2	50mm cal.WB
Shrubs:				
PO	Physocarpus opulifolius	Ninebark	3	600mm Ht./Pot
SC	Sambucus canadensis	Common Elderberry	3	600mm Ht./Pot

2 island plantings equal distance apart with existing tree, set 2-3 logs 2000mmx600mm dia into soil for seatings to view the existing soccer field.